24

WHEN IMPRINTED IN RED INK
THIS COPY IS AN
OFFICE COPY
AND MUST NOT BE REMOVED
FROM REGISTRY OFFICE FILES

PLAN BR-42
Approved 23-8-67
Asst. Examiner of Su
Plan BR-424
Recorded under No. 36
Registered 4 Sept.
Local Master of Titl

Part 1 - Replaces Part
BR-19 - Parcel
Part 2 - Replaces Part
BR-19 - Part of
Parcel No. 9891
Parts 3, 4 & 5 - Part of Pa
No. 5143.

~~DRAWER 13~~
1-D-1

AMENDED PLAN OF SURVEY OF PART OF LOT 2 REG'D PLAN No. M-143 AND PART OF LOT 35 CONCESSION XIV TOWNSHIP OF MUSKOKA

DISTRICT OF MUSKOKA

SCALE 1" = 50'

SURVEYOR M.W. FITZMAURICE O.L.S. 1963

FITZMAURICE & BOYER
ONTARIO LAND SURVEYORS
BRACEBRIDGE, ONTARIO
File 6483

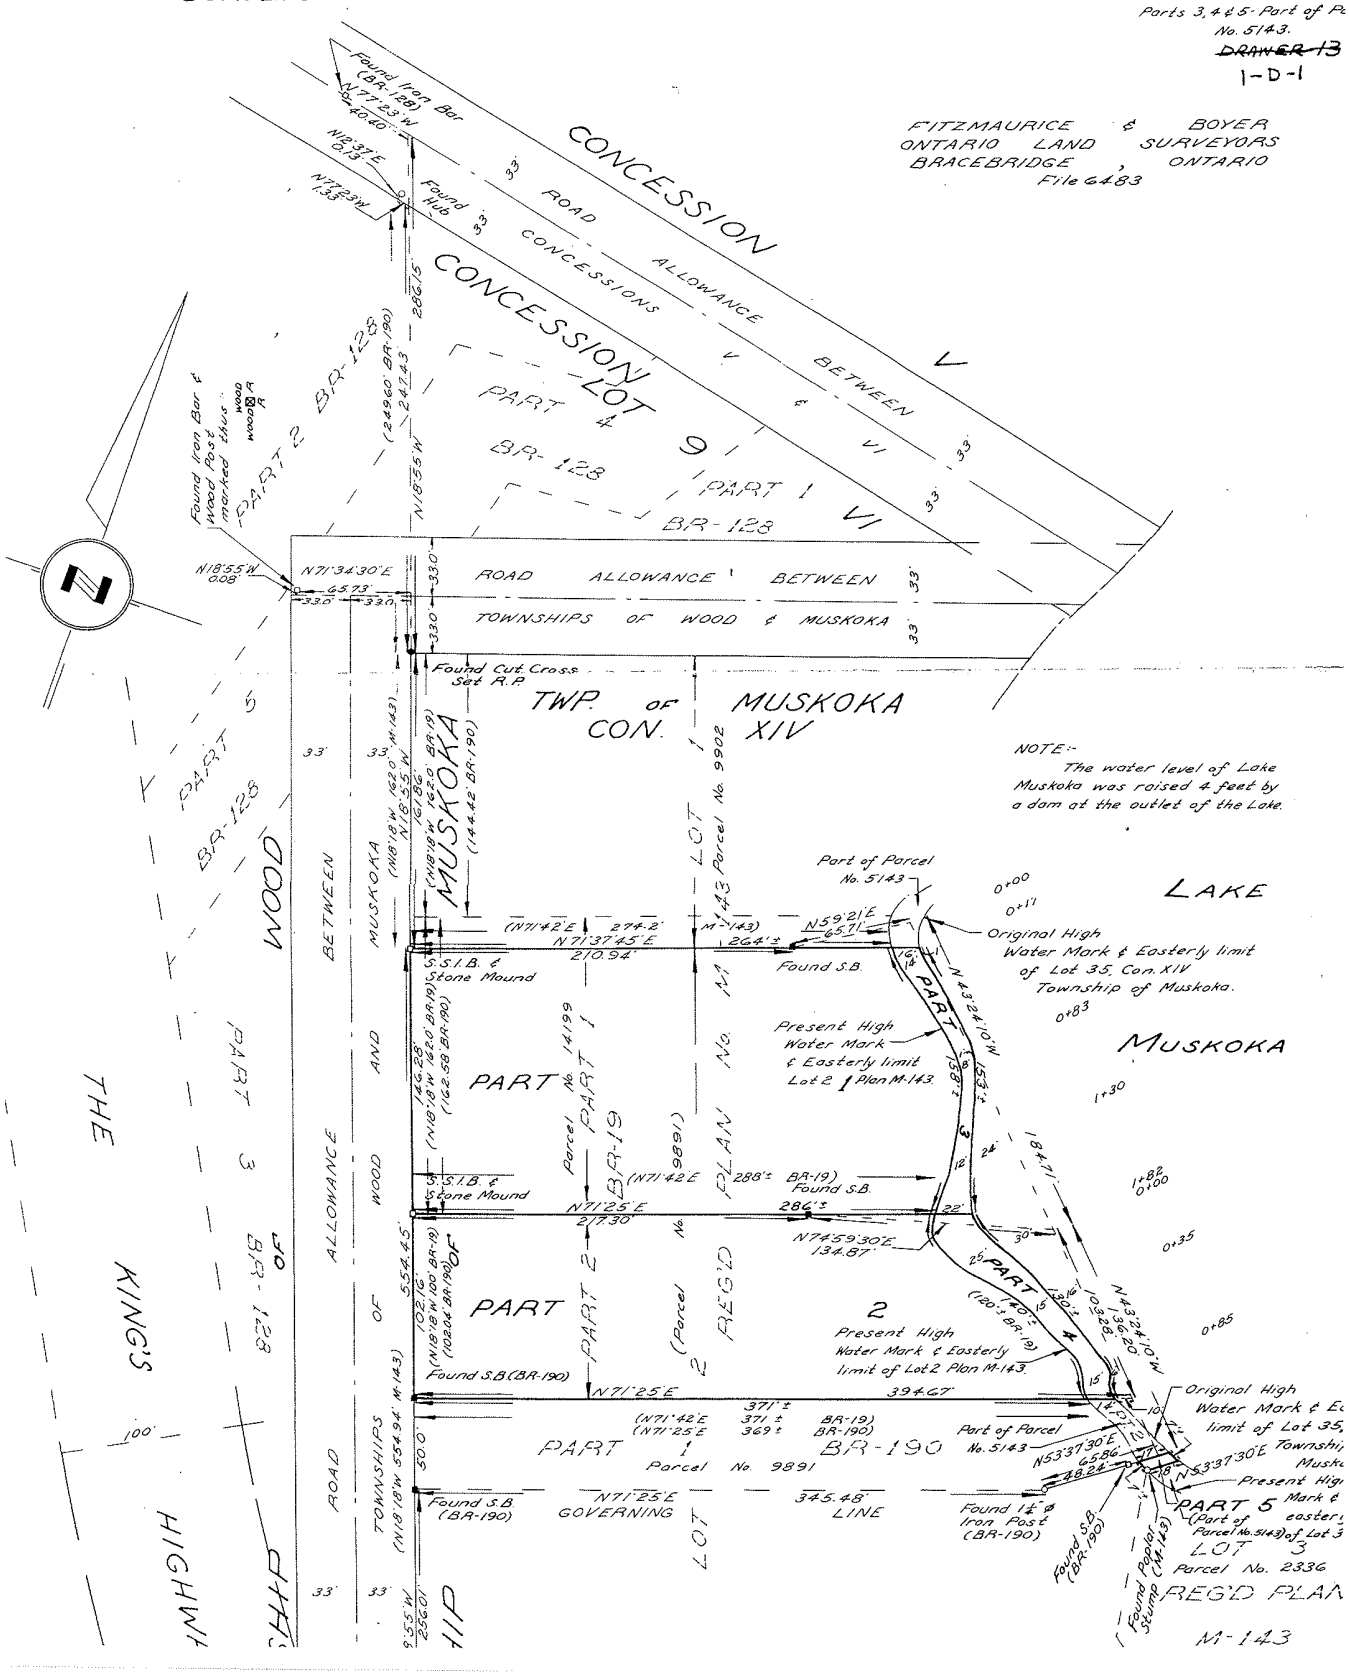

NOTE:-
The water level of Lake Muskoka was raised 4 feet by a dam at the outlet of the Lake.